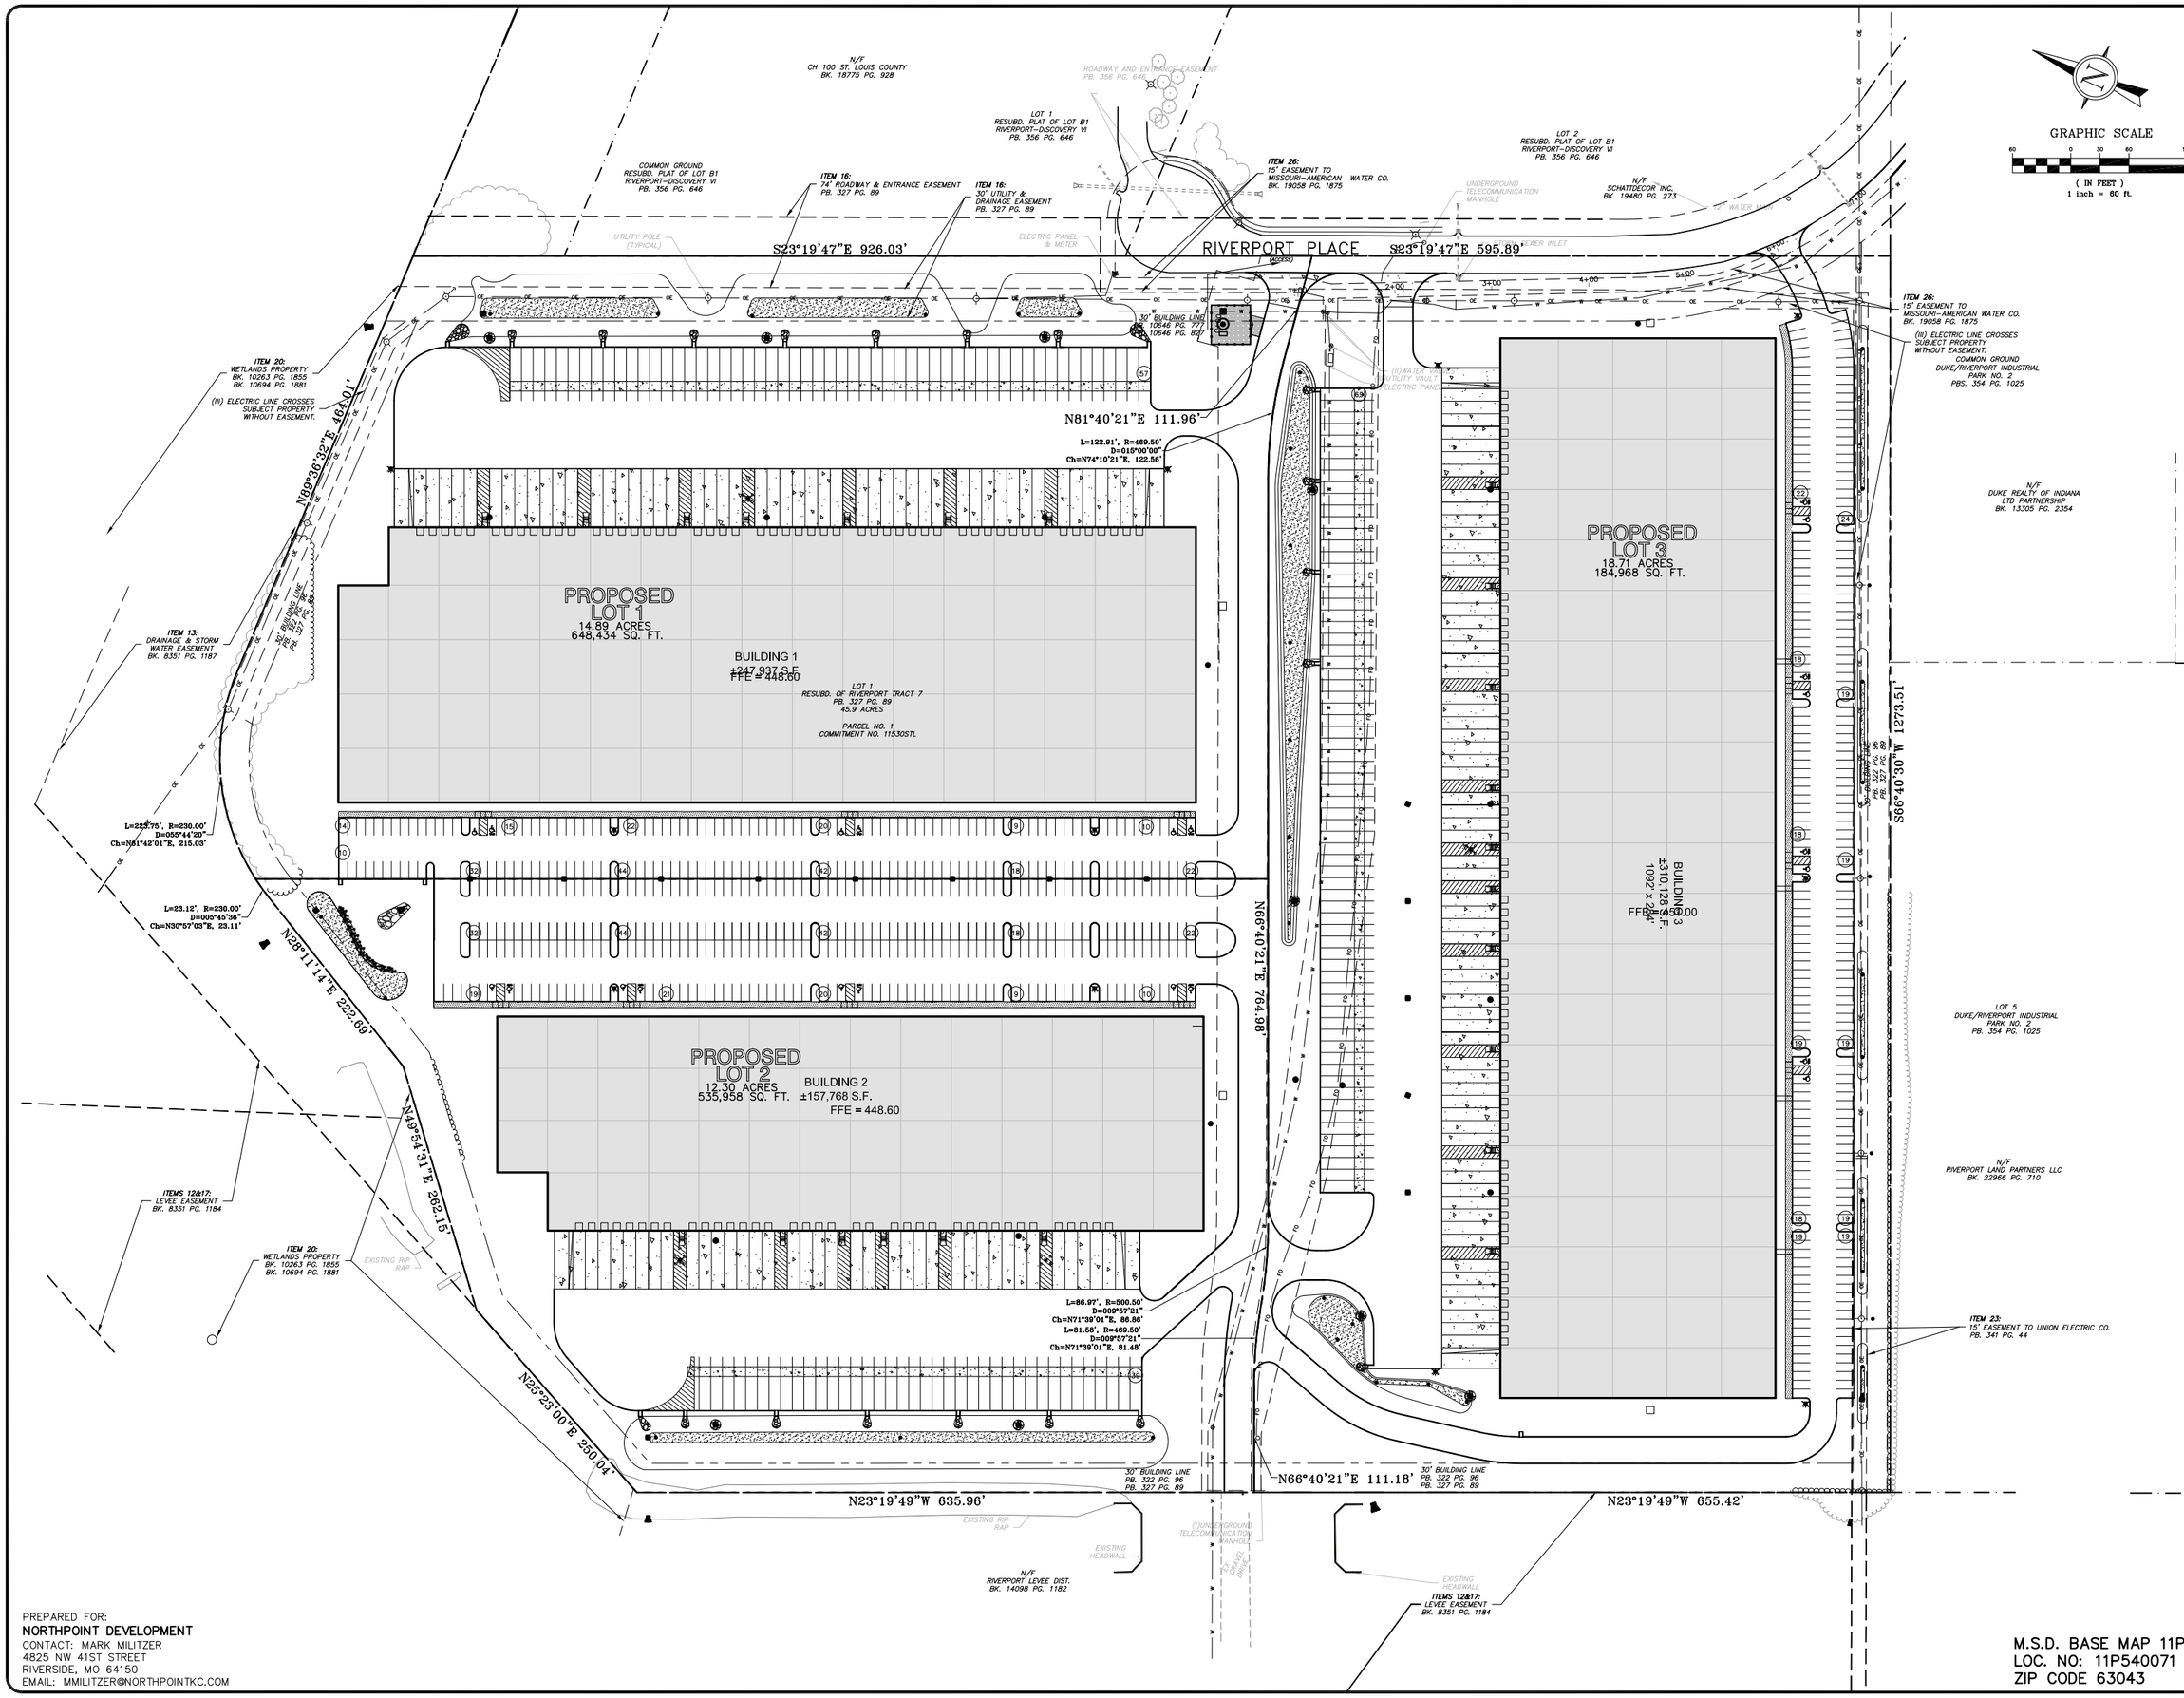

PREPARED FOR:
NORTHPOINT DEVELOPMENT
CONTACT: MARK MILITZER
4825 NW 41ST STREET
RIVERSIDE, MO 64150
EMAIL: MMILITZER@NORTHPOINTKC.COM

M.S.D. BASE MAP 11P
LOC. NO: 11P540071
ZIP CODE 63043

STATE OF MISSOURI
LEONARD J. MEERS
NUMBER E-28288
PROFESSIONAL ENGINEER
8/27/21
LEONARD J. MEERS
PROFESSIONAL ENGINEER
E-28288

GRIMES CONSULTING, INC.
12300 OLD TESSON RD.
SUITE 300D
ST. LOUIS, MO 63128
PH. (314) 849-6100
FAX (314) 849-6010
www.grimesconsulting.com
PE COA# E-14704-D
PLS COA# LS-3434-D

REV. NO.	REMARKS	DATE

IMPROVEMENT PLANS FOR RIVERPORT LOGISTICS PARK

13971 RIVERPORT DRIVE, MARYLAND HEIGHTS, MO 63043

PRICING SET 8/27/2021

SHEET TITLE: PROPOSED SITE PLAN

JOB NUMBER: 3659
DRAWN BY: BDN
DATE: 8/27/2021
CHECKED BY: JLW
DATE: 8/27/2021
SHEET: C4.0

© 2021 Grimes Consulting, Inc. - All rights reserved